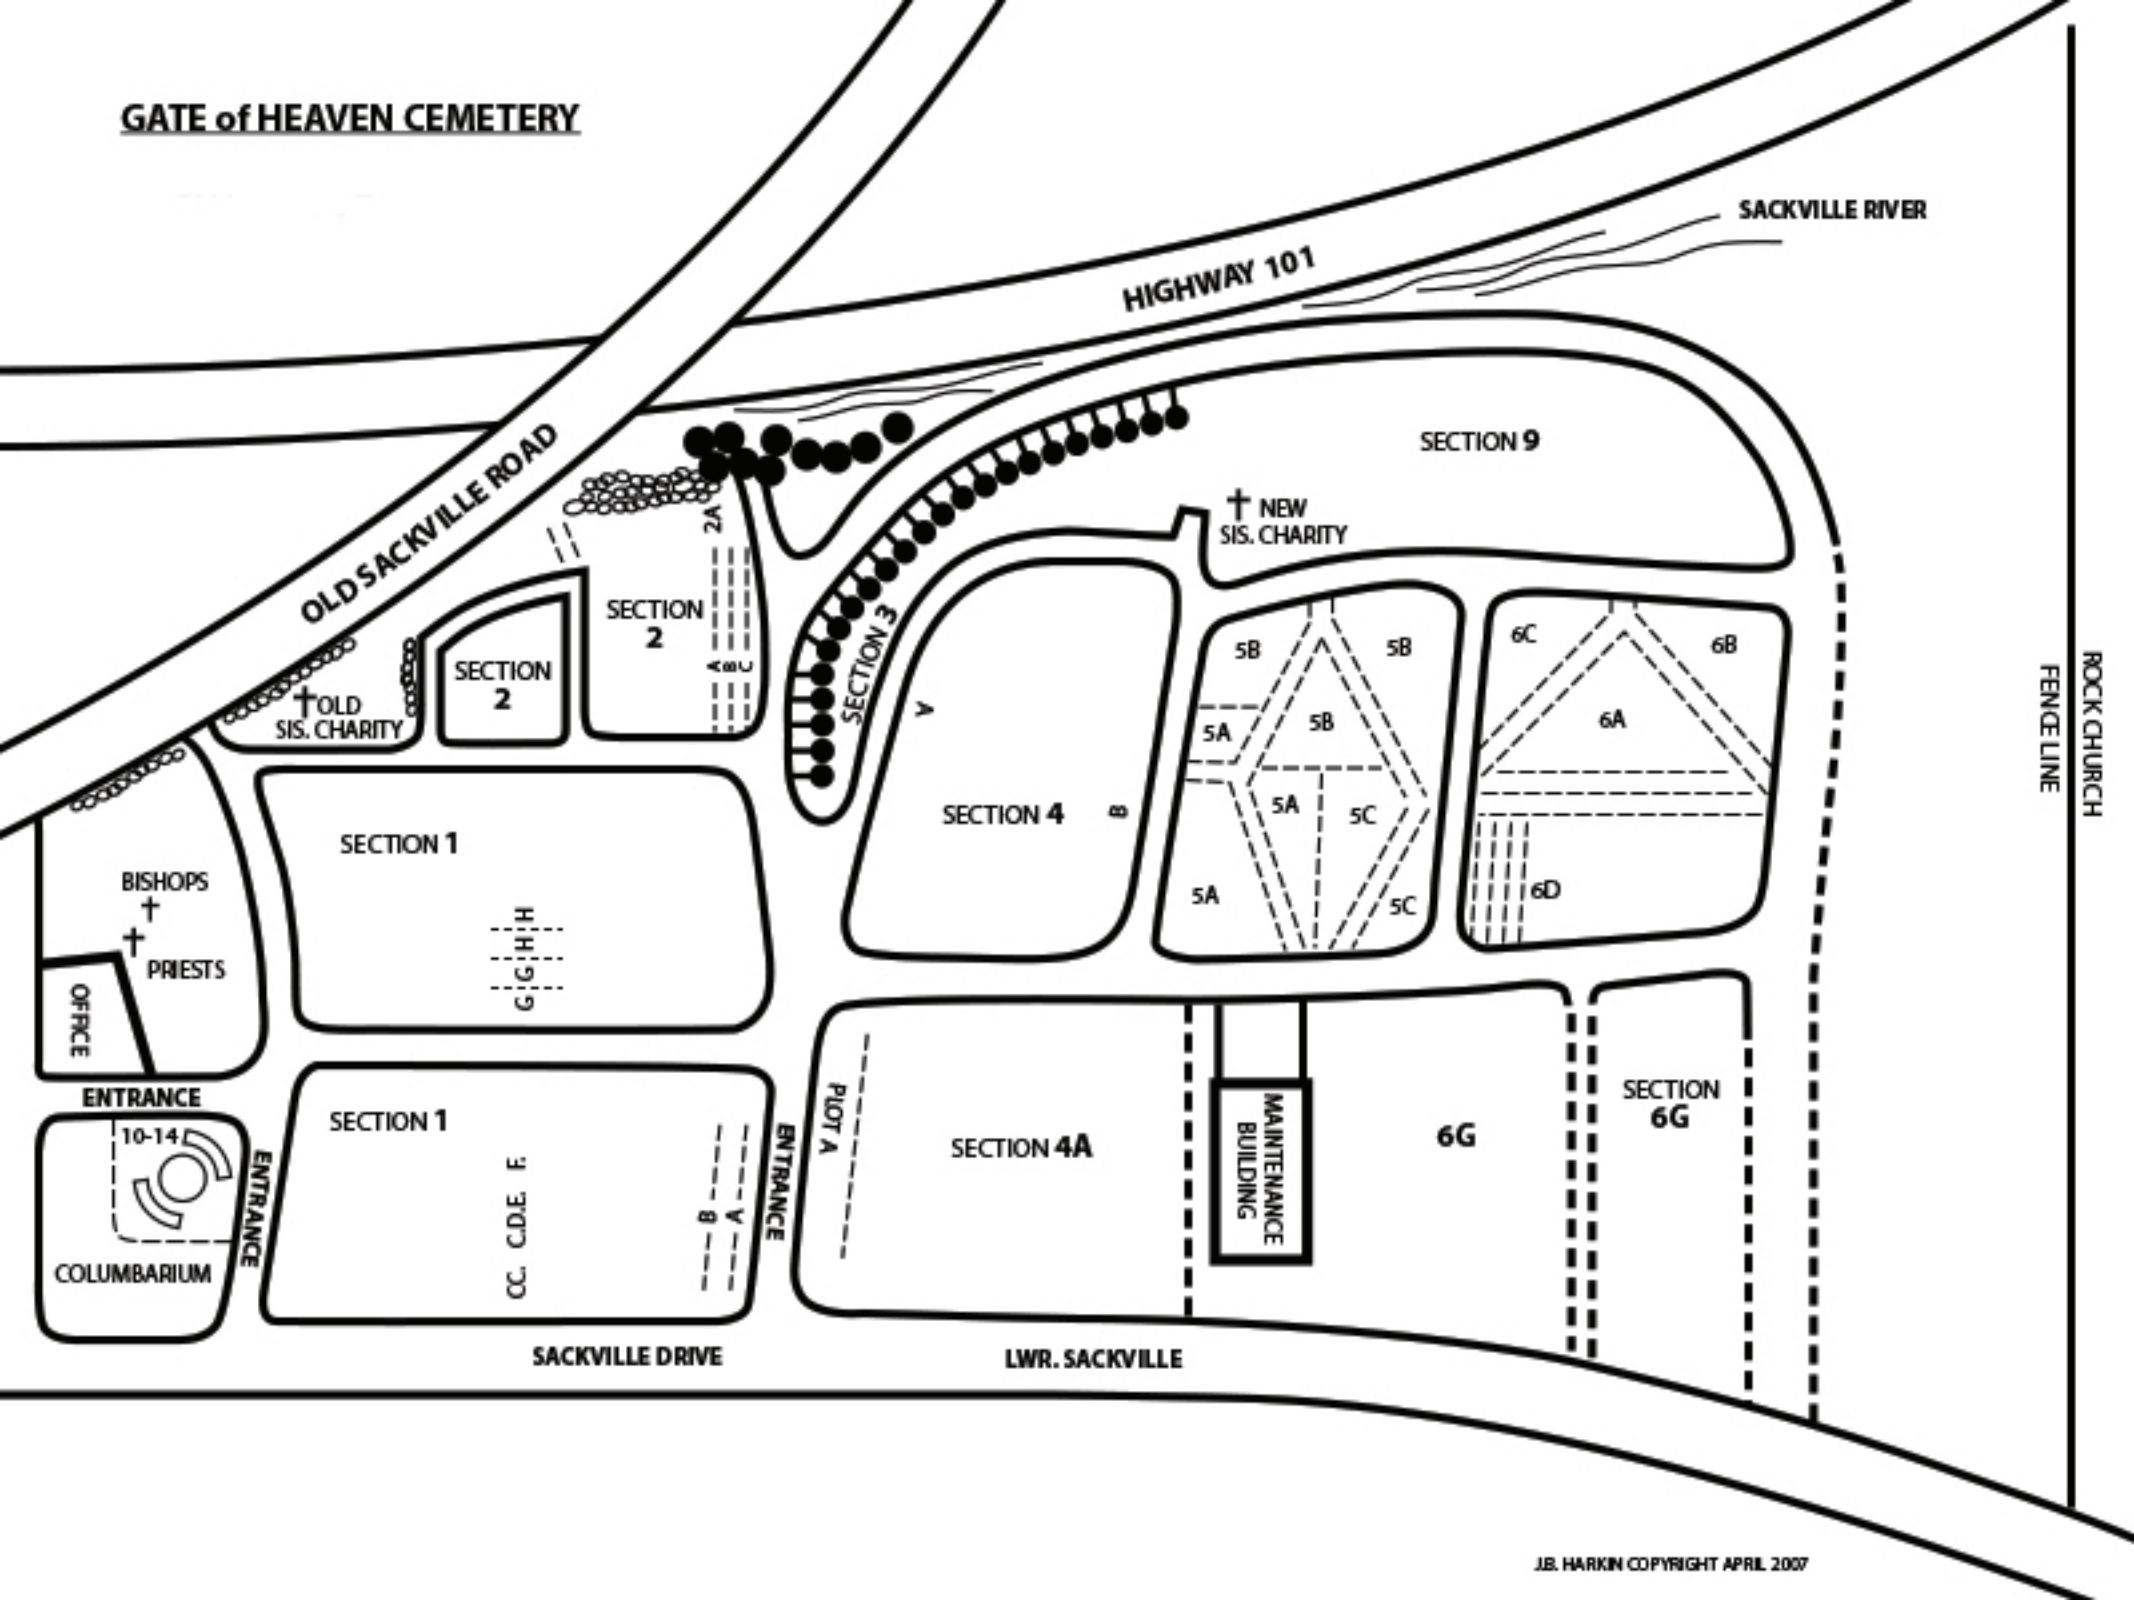
GATE of HEAVEN CEMETERY
HIGHWAY 101
SACKVILLE RIVER
OLD SACKVILLE ROAD
SECTION 9
NEW SIS. CHARITY
SECTION 3
SECTION 2
2A
A B C
OLD SIS. CHARITY
SECTION 2
SECTION 4
A
B
5B
5A
5C
6C
6B
6A
6D
ROCK CHURCH FENCE LINE
BISHOPS
PRIESTS
OFFICE
ENTRANCE
SECTION 1
G H
SECTION 1
10-14
COLUMBARIUM
ENTRANCE
C C. D. E. F.
B
A
ENTRANCE
PLOT A
SECTION 4A
MAINTENANCE BUILDING
6G
SECTION 6G
SACKVILLE DRIVE
LWR. SACKVILLE
J.B. HARKIN COPYRIGHT APRIL 2007